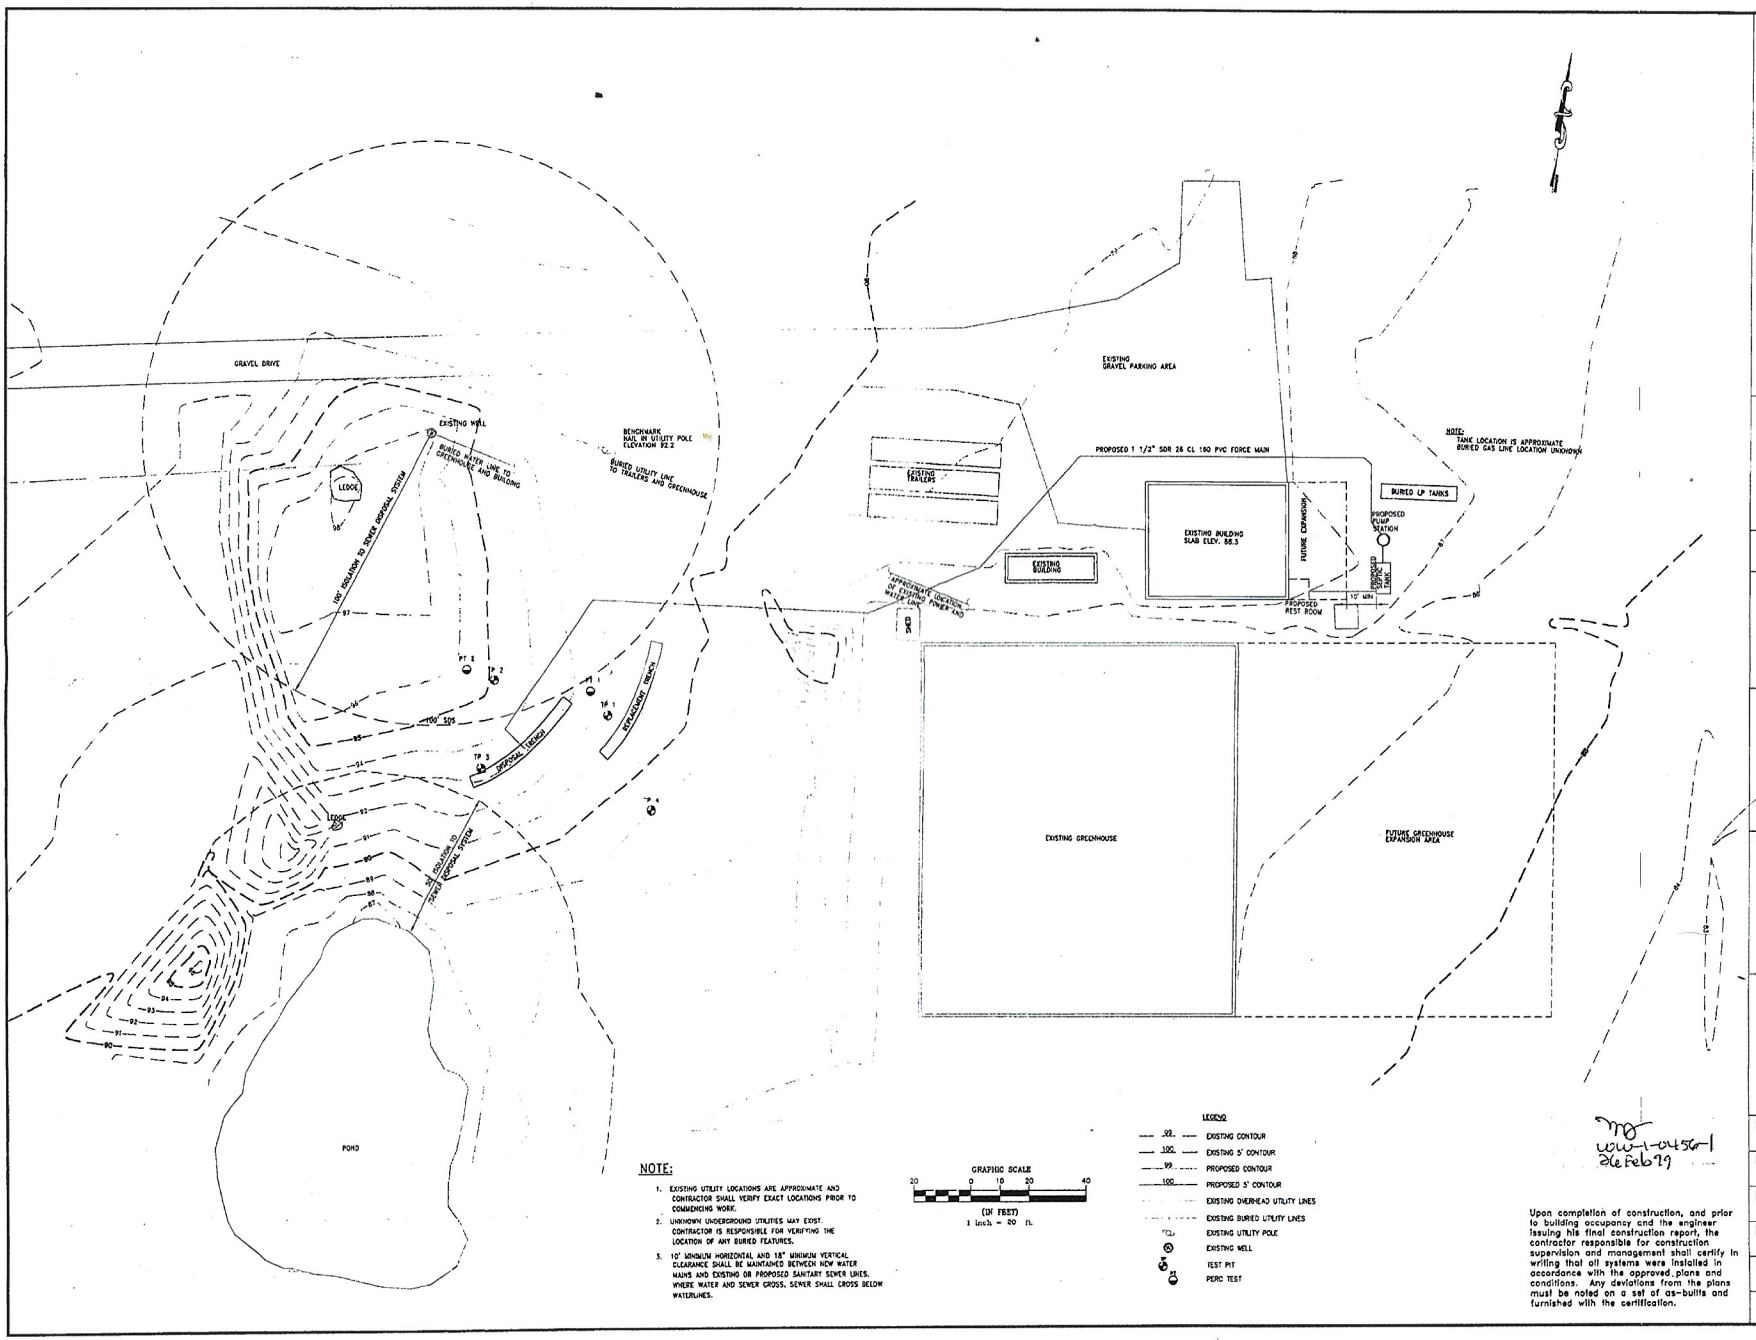

NOTE:

1. EXISTING UTILITY LOCATIONS ARE APPROXIMATE AND CONTRACTOR SHALL VERIFY EXACT LOCATIONS PRIOR TO COMMENCING WORK.
2. UNKNOWN UNDERGROUND UTILITIES MAY EXIST. CONTRACTOR IS RESPONSIBLE FOR VERIFYING THE LOCATION OF ANY BURIED FEATURES.
3. 10' MINIMUM HORIZONTAL AND 18" MINIMUM VERTICAL CLEARANCE SHALL BE MAINTAINED BETWEEN NEW WATER MAINS AND EXISTING OR PROPOSED SANITARY SEWER LINES. WHERE WATER AND SEWER CROSS, SEWER SHALL CROSS BELOW WATERLINES.

GRAPHIC SCALE

20 0 10 20 40

(IN FEET)

1 inch = 20 ft.

LEGEND

- 98 — EXISTING CONTOUR
- 100 — EXISTING 5' CONTOUR
- 99 — PROPOSED CONTOUR
- 100 — PROPOSED 5' CONTOUR
- EXISTING OVERHEAD UTILITY LINES
- EXISTING BURIED UTILITY LINES
- EXISTING UTILITY POLE
- EXISTING WELL
- TEST PIT
- PERC TEST

WW-1-0456-1
26 Feb 99

Upon completion of construction, and prior to building occupancy and the engineer issuing his final construction report, the contractor responsible for construction supervision and management shall certify in writing that all systems were installed in accordance with the approved plans and conditions. Any deviations from the plans must be noted on a set of as-builts and furnished with the certification.

REVISIONS:

BARRY ROCHE

WHIPPLE HOLLOW HYDROPONIC FARM

WEST RUTLAND, VERMONT

THESE PLANS ARE FOR THIS PROJECT ONLY AND ARE NOT FOR REUSE ON THIS PROJECT OR ANY OTHER PROJECT WITHOUT WRITTEN CONSENT OF ENMAN ENGINEERING, P.C.

Enman Engineering
Environmental • Civil • Sanitary
230 North Main Street
Rutland, Vermont 05701
(802)775-3437
Copyright © 1998
All rights reserved.

REGULATORY APPROVAL STAMP

SITE PLAN

SCALE:	AS NOTED
DATE:	12/17/98
DESIGN BY:	BJE/TNT
DRAWN BY:	JPL
SHEET NO:	1 OF 2
PROJECT NO:	9315

FEB 0 2 1999