GARRETT COUNTY CIRCUIT COURT (Subdivision Plats, GA) Plat Drawer L, File 70, MSA_S1245_711. Date available 1967/02/09. Printed 09/08/2021.

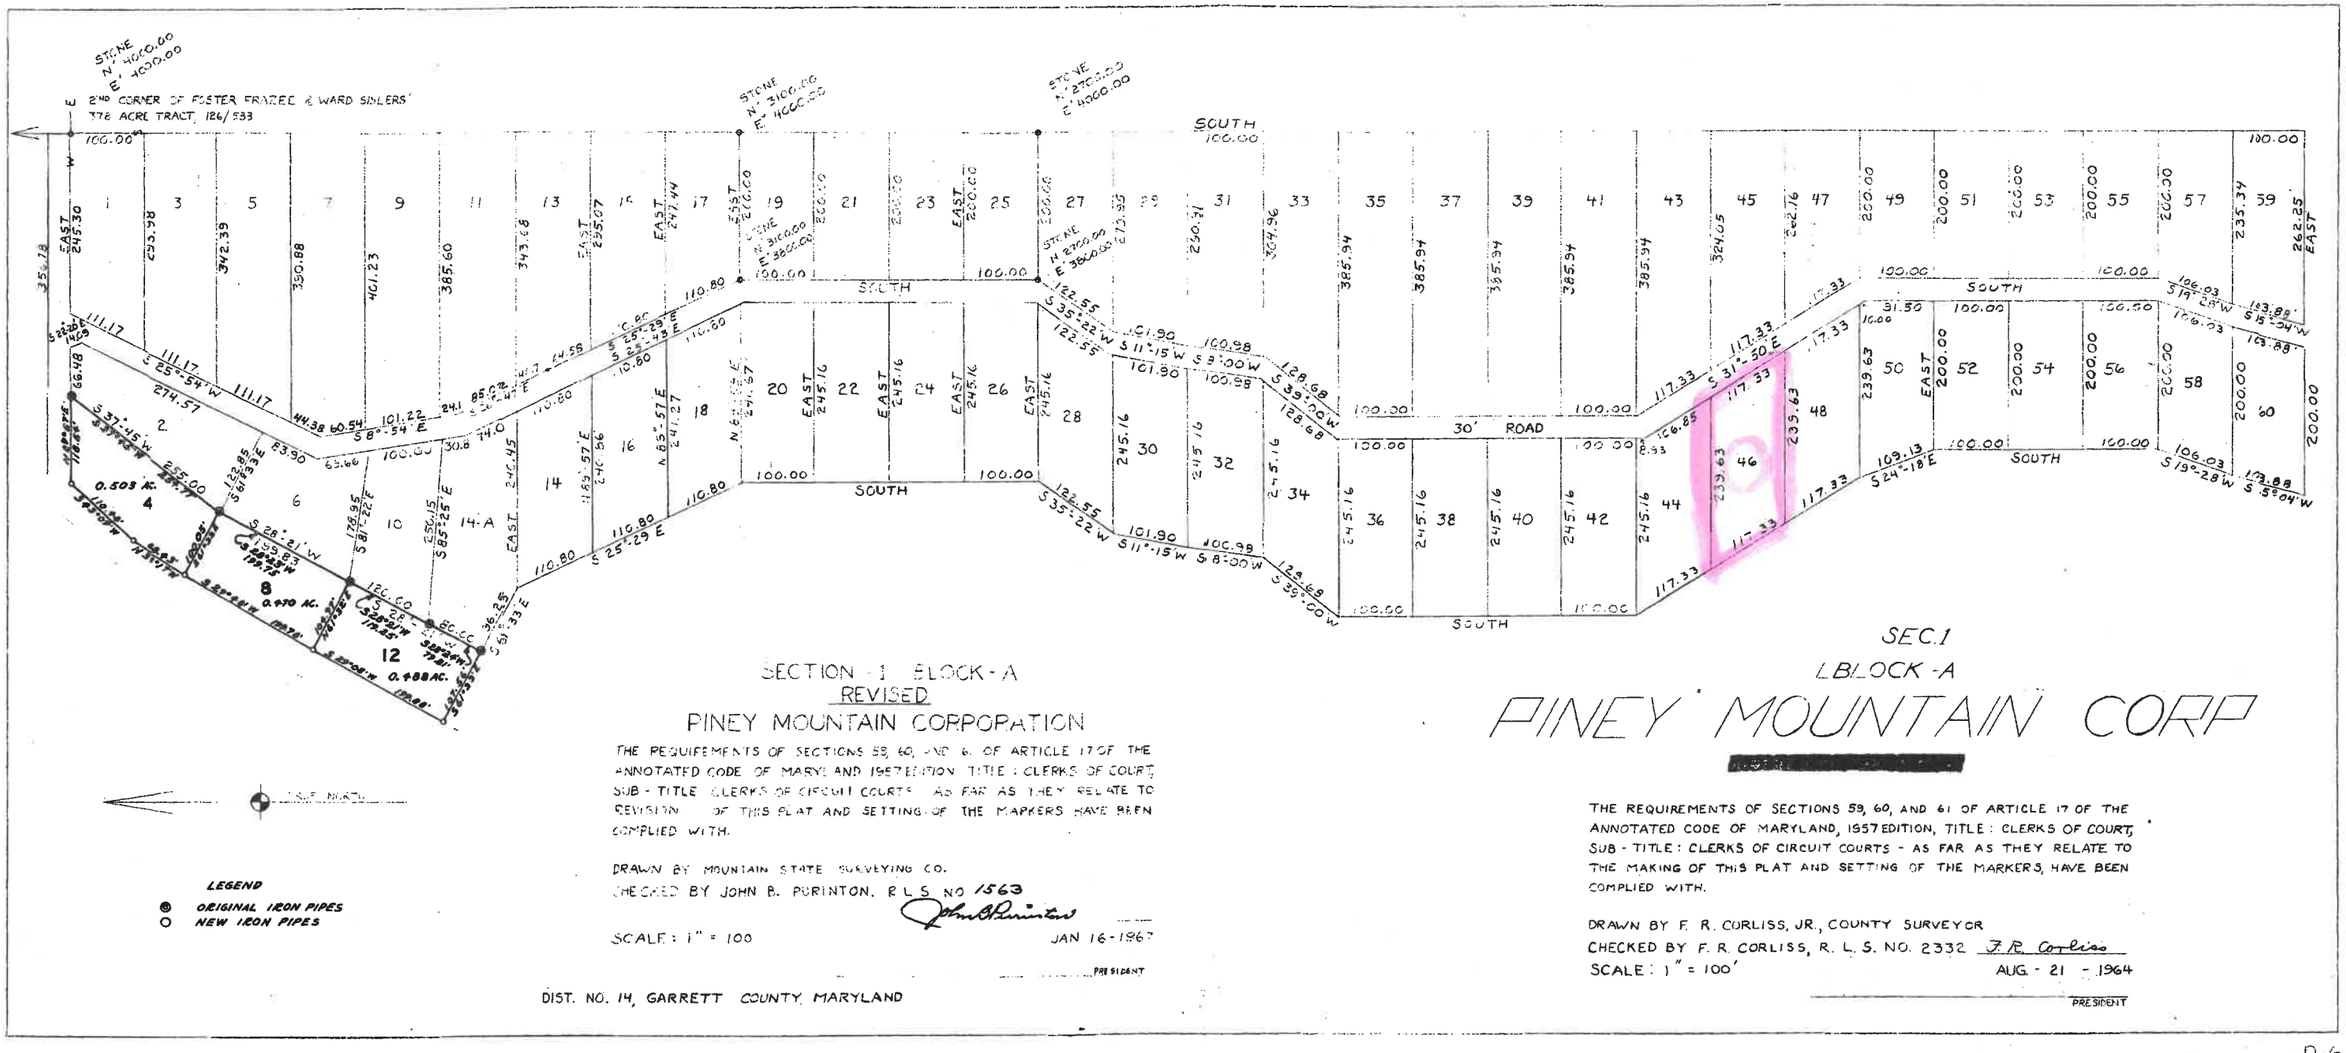

SECTION - 1 BLOCK - A
REVISED
PINEY MOUNTAIN CORPORATION

THE REQUIREMENTS OF SECTIONS 59, 60, AND 61 OF ARTICLE 17 OF THE ANNOTATED CODE OF MARYLAND 1957 EDITION TITLE : CLERKS OF COURT, SUB - TITLE CLERKS OF CIRCUIT COURTS AS FAR AS THEY RELATE TO REVISION OF THIS PLAT AND SETTING OF THE MARKERS HAVE BEEN COMPLIED WITH.

DRAWN BY MOUNTAIN STATE SURVEYING CO.
CHECKED BY JOHN B. PURINTON. R.L.S. NO 1563 John B. Purinton
SCALE : 1" = 100 JAN 16-1967
PRESIDENT

DIST. NO. 14, GARRETT COUNTY, MARYLAND

SEC. 1
BLOCK - A

PINEY MOUNTAIN CORP

[redacted]

THE REQUIREMENTS OF SECTIONS 59, 60, AND 61 OF ARTICLE 17 OF THE ANNOTATED CODE OF MARYLAND, 1957 EDITION, TITLE : CLERKS OF COURT, SUB - TITLE : CLERKS OF CIRCUIT COURTS - AS FAR AS THEY RELATE TO THE MAKING OF THIS PLAT AND SETTING OF THE MARKERS, HAVE BEEN COMPLIED WITH.

DRAWN BY F. R. CORLISS, JR., COUNTY SURVEYOR
CHECKED BY F. R. CORLISS, R. L. S. NO. 2332 F. R. Corliss
SCALE : 1" = 100' AUG. - 21 - 1964
PRESIDENT

D-68